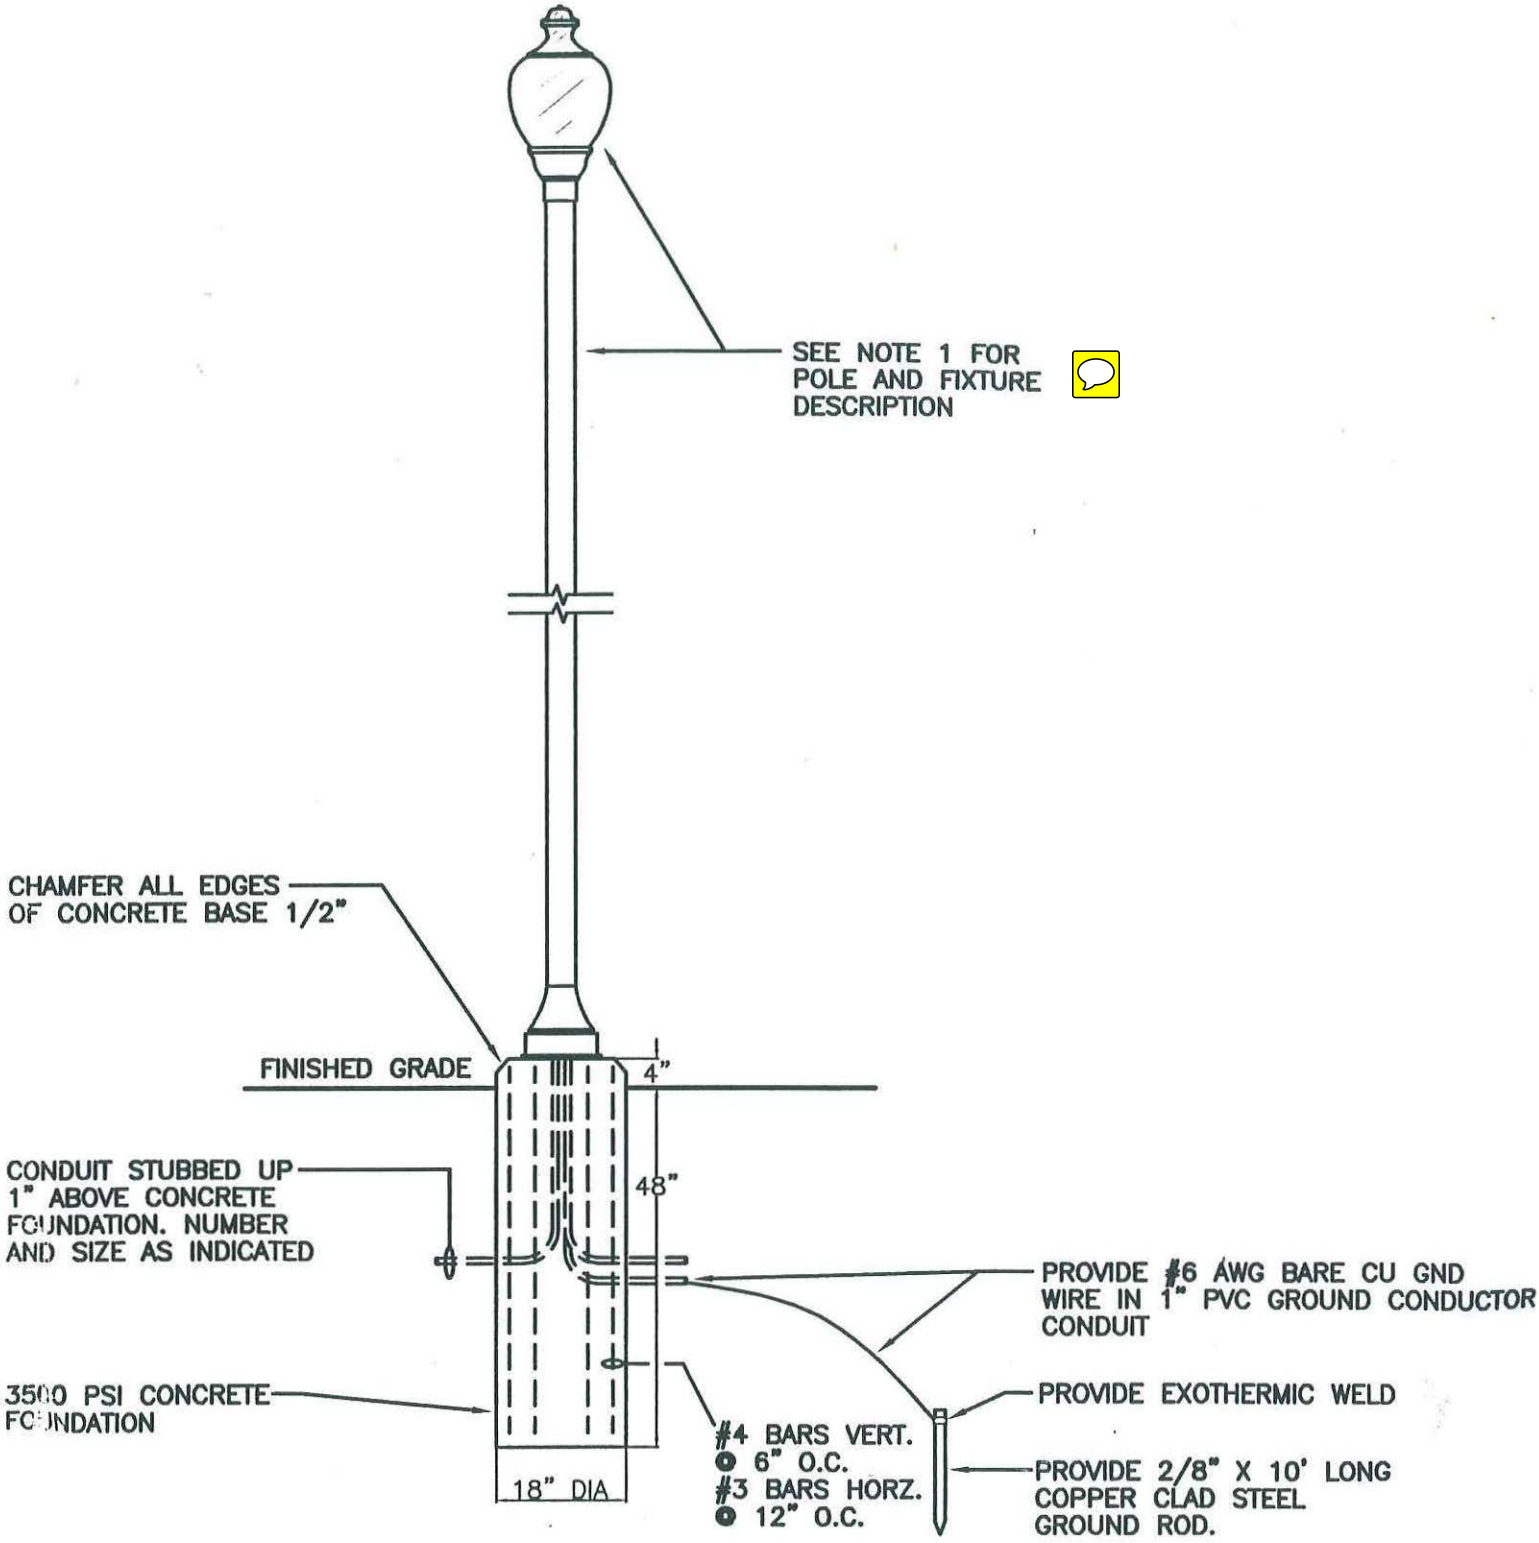

TYPICAL LIGHT STANDARD DETAIL

N.T.S.